




FIN FL. EL. 116.5
FIN TERRACE EL. 116.35

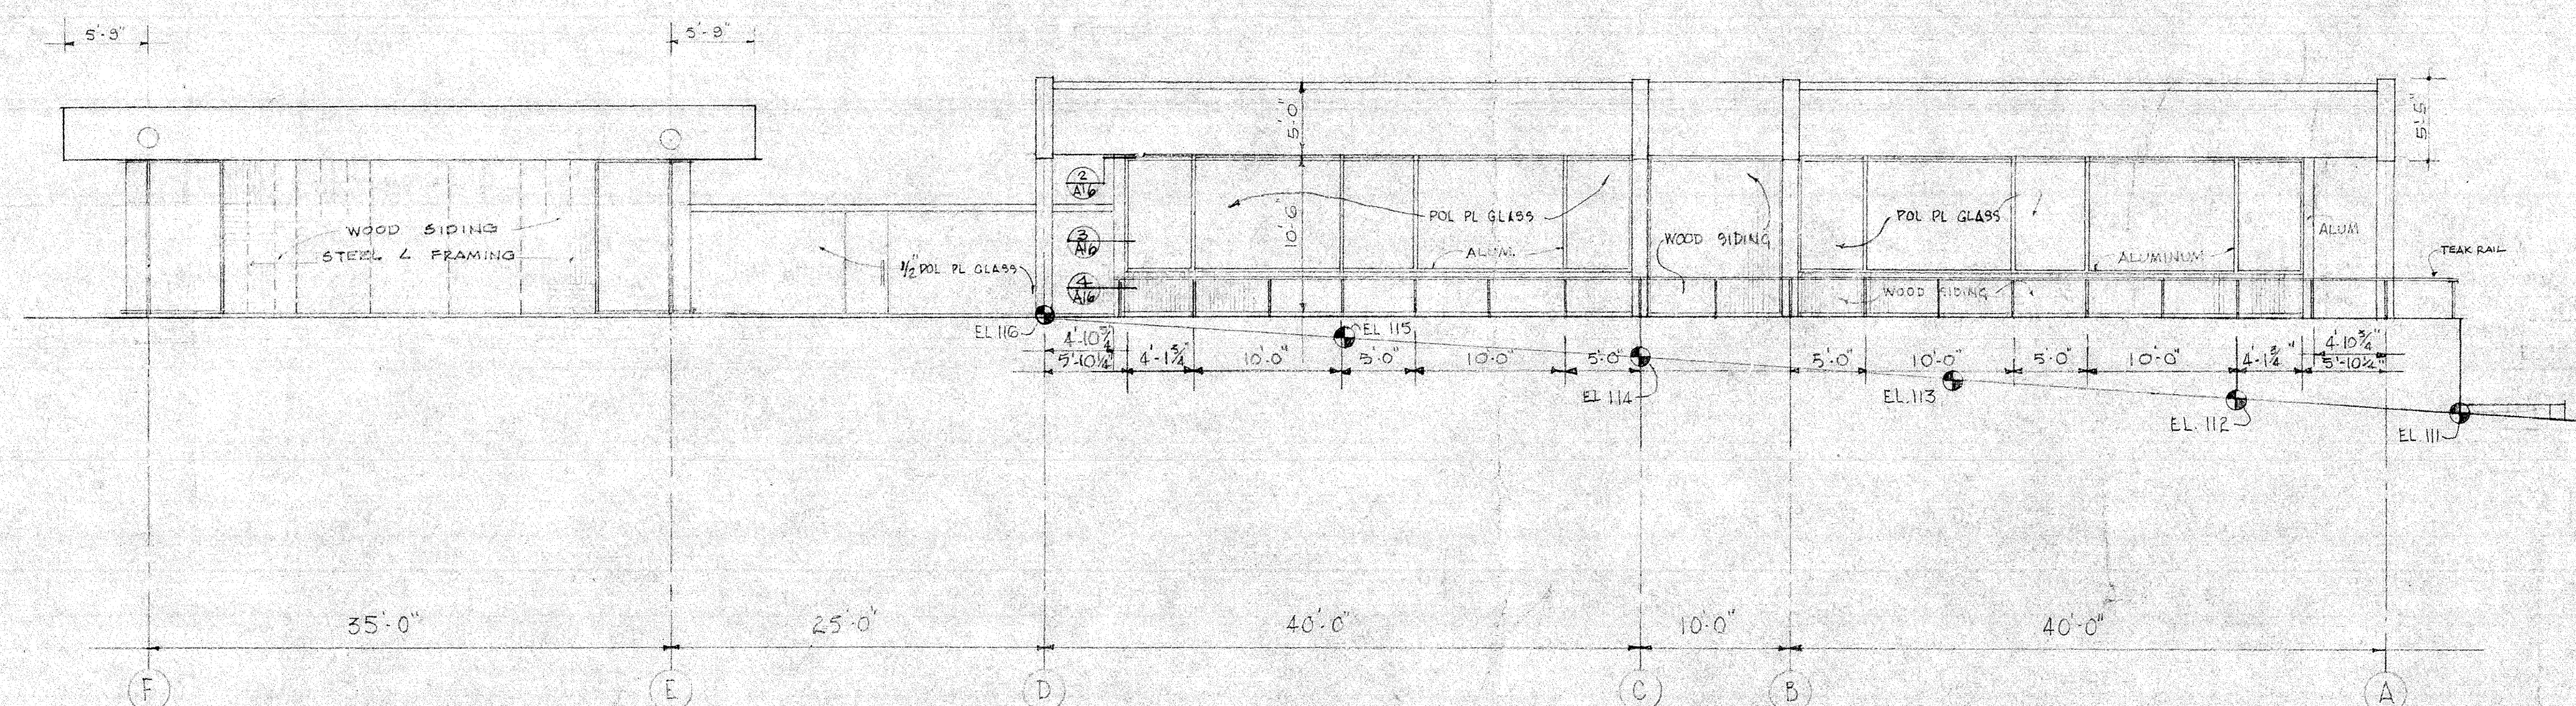


NORTH ELEVATION

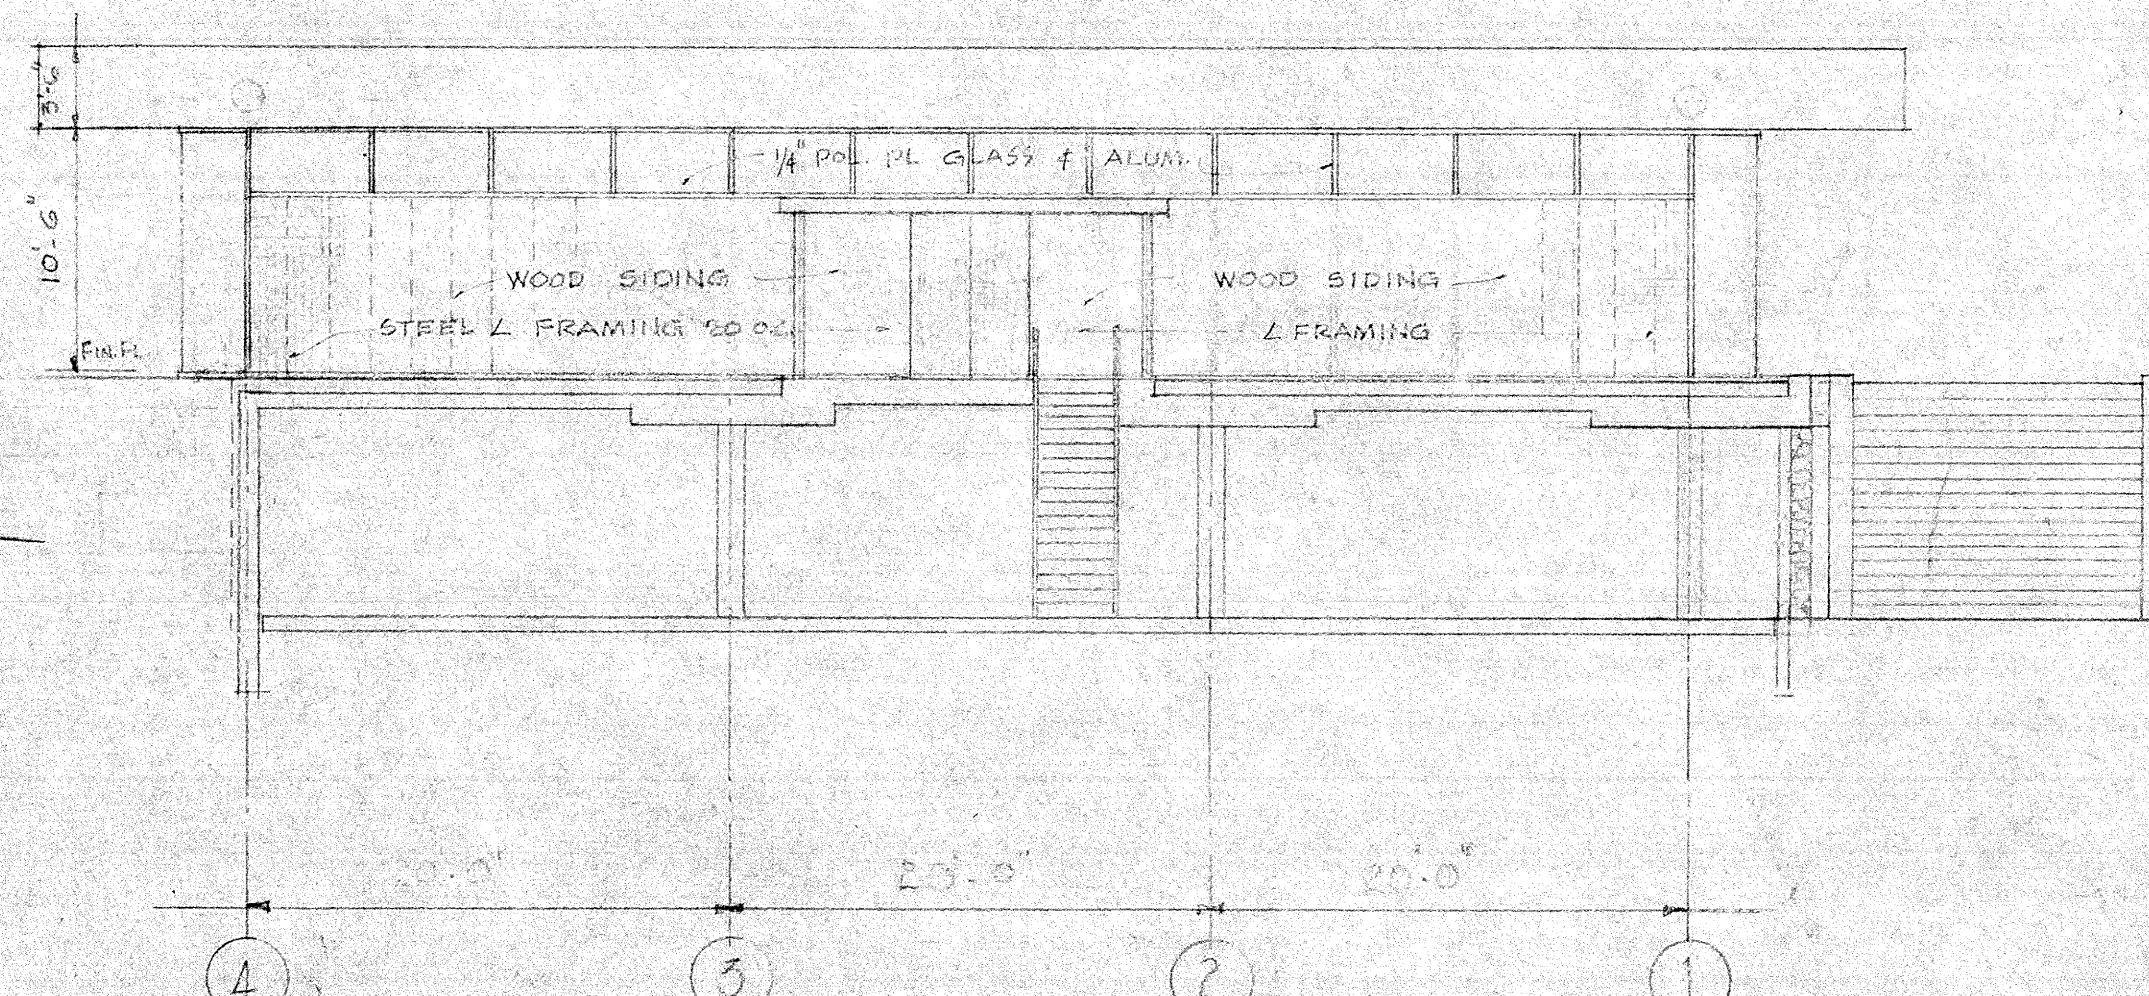

WEST ELEV. OF MATH. WING

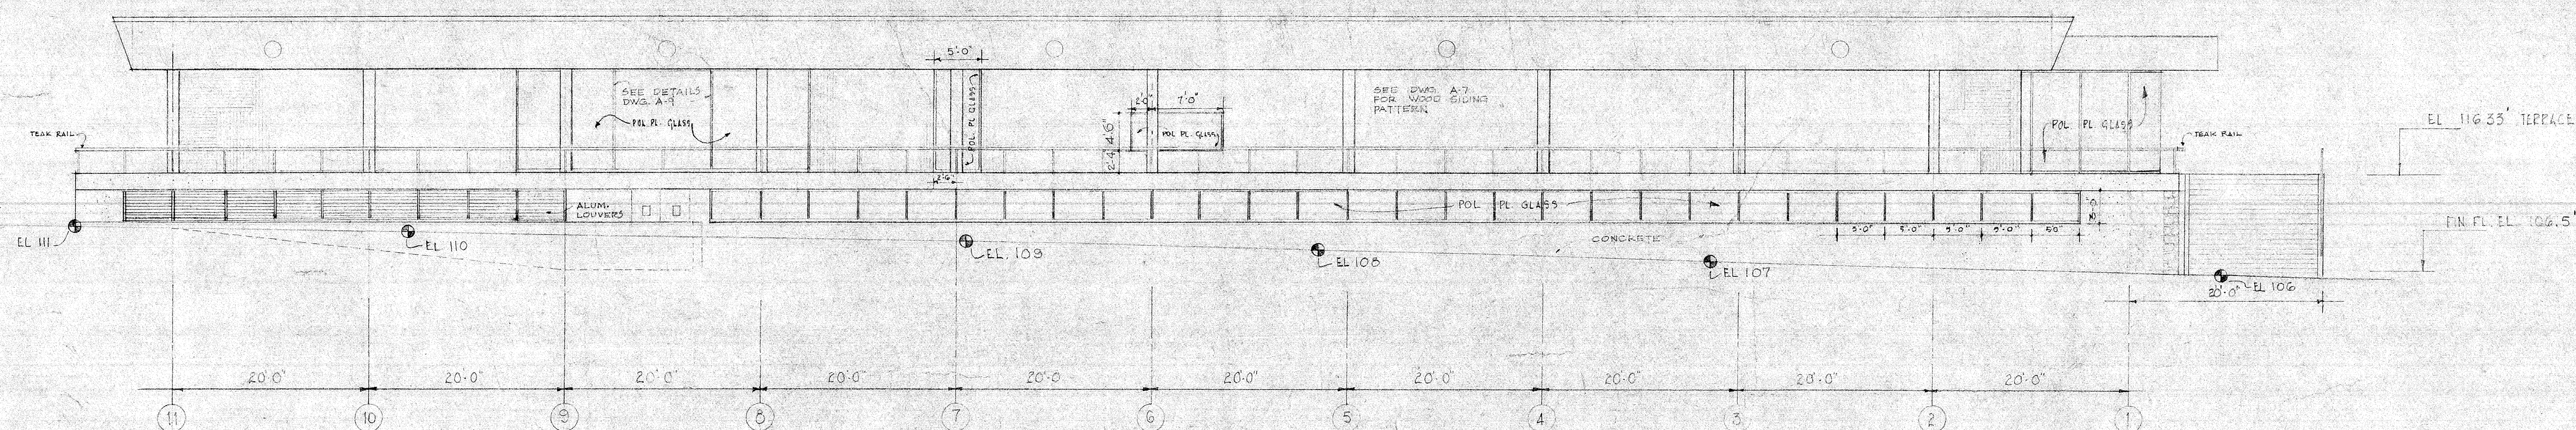

WEST ELEVATION

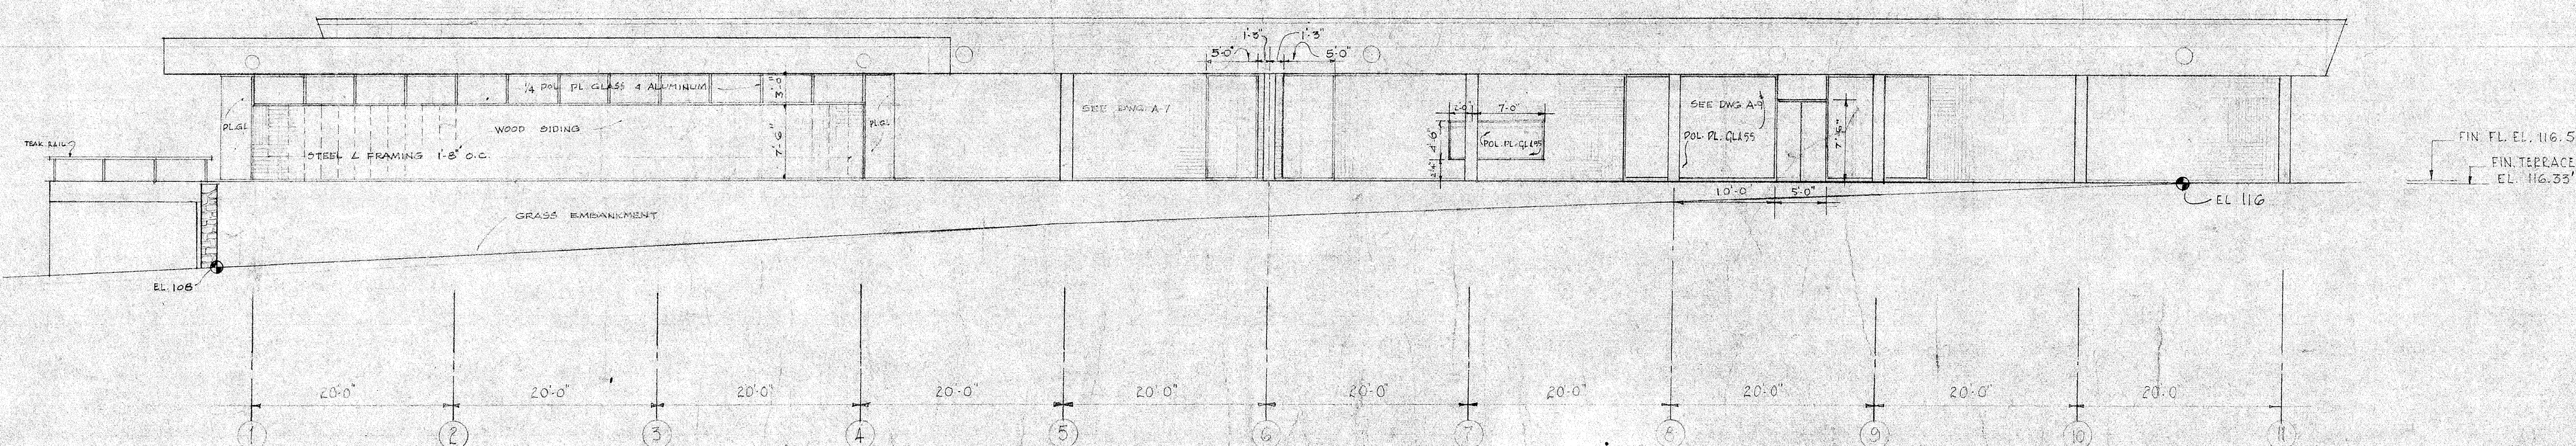

EAST ELEVATION

3	8-23-62	REVISED E.W. & N. ELEV. OF MATH. WING. 4 ADDED WOOD SIDING TO SAME. ADDED LOUVER AT COL. 9, W. ELEV.	
2	8-8-62	DELETE STONE AT MATH. WING	
1	7-23-62	ADD ALUM. LOUVERS ON WEST ELEV.	
REV	DATE	DESCRIPTION	
LIBRARY INSTITUTE FOR ADVANCED STUDY PRINCETON NEW JERSEY HARRISON & ABRAMOVITZ ARCHITECTS 630 FIFTH AVE. NEW YORK 20, N. Y. PAUL WEIDLINGER — NEW YORK, N. Y. STRUCTURAL ENGINEERS MEYER, STRONG & JONES — NEW YORK, N. Y. MECHANICAL ENGINEERS			
SCALE	DRAWN	DATE	JOB NO.
1/8" = 1'-0"		JUNE 3, 1962	N264
TITLE			DWG. NO.
ELEVATIONS			A-5