



SOUTH ELEVATION

EAST ELEVATION AT CONNECTING LINK

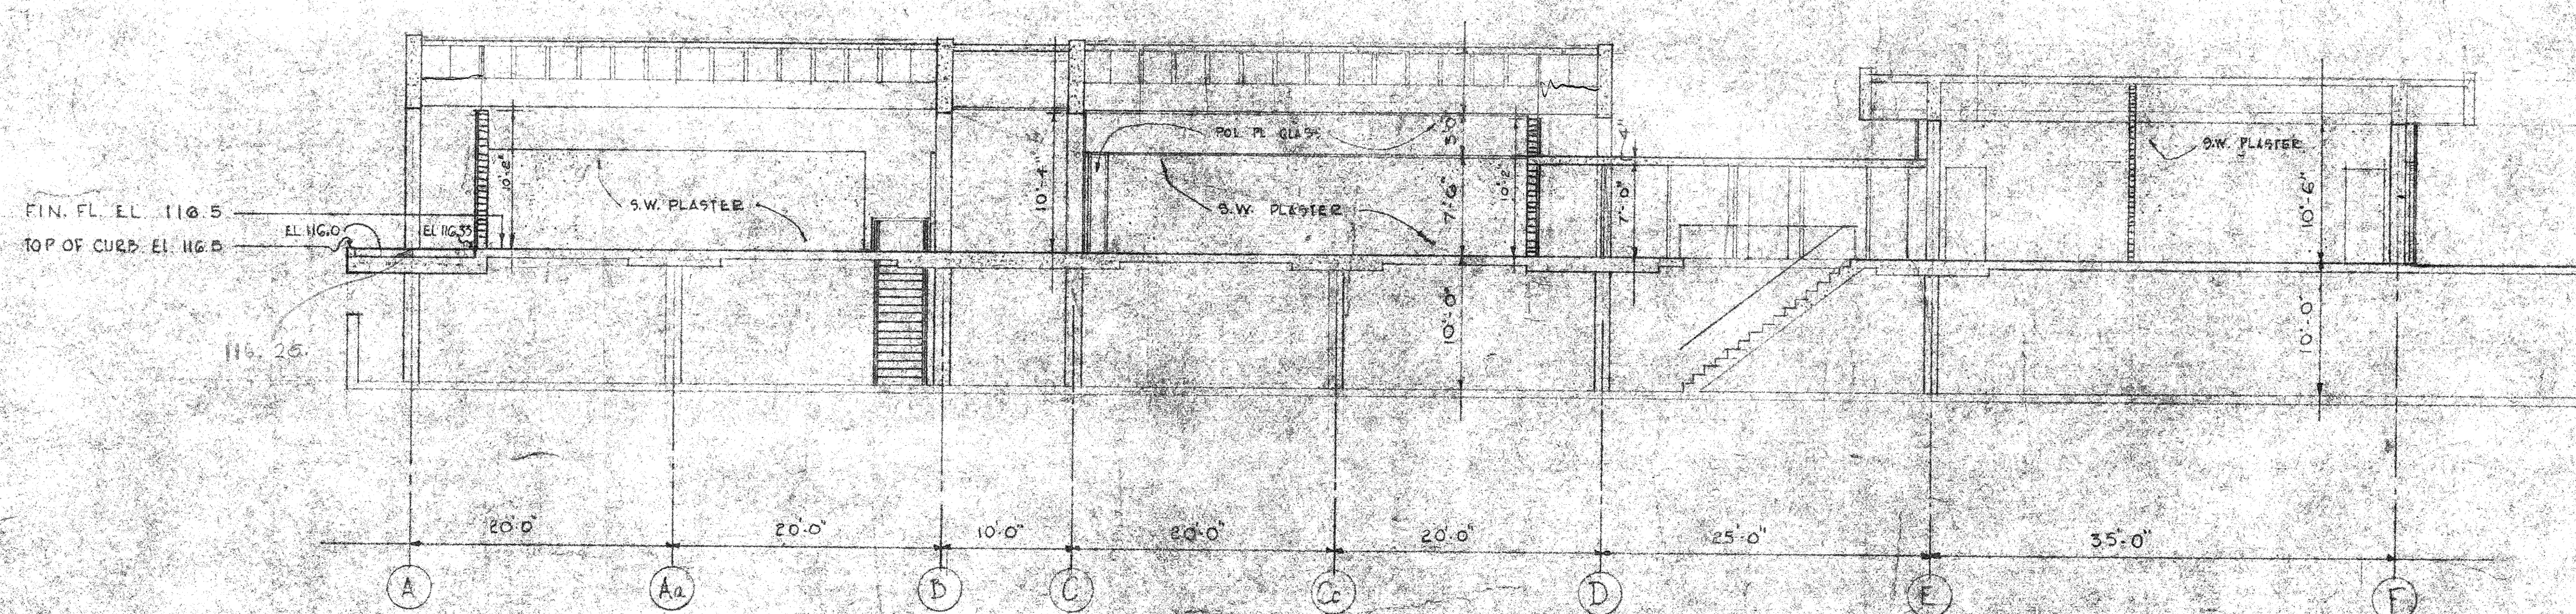

TRANSVERSE SECTION BETWEEN COLS. 2 & 3

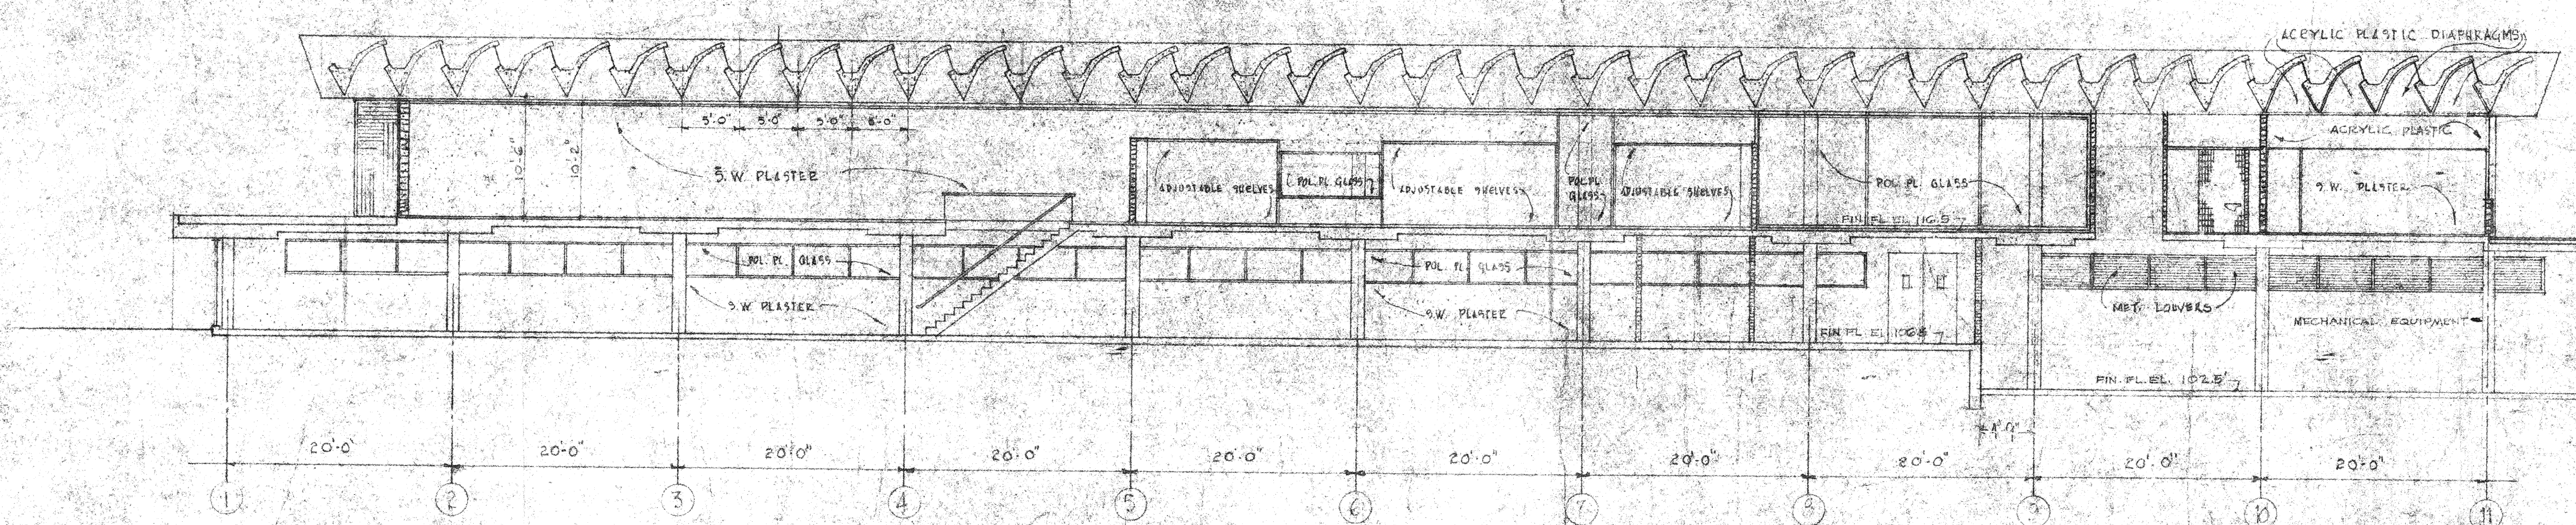

LONGITUDINAL SECTION BETWEEN COLS. A & B

3	6-23-63	ADDED LOUVERS COL. D
2	8-8-63	WIDENED LOUVERS 3 ELEV.
1	7-23-63	DELETED STONE AT MATH WING
REV	DATE	DESCRIPTION

**LIBRARY
INSTITUTE FOR
ADVANCED STUDY**

PRINCETON NEW JERSEY

**HARRISON & ABRAMOVITZ
ARCHITECTS**

630 FIFTH AVE. NEW YORK 20, N.Y.

PAUL WEIDLINGER — NEW YORK, N.Y.
STRUCTURAL ENGINEERS

MEYER, STRONG & JONES — NEW YORK, N.Y.
MECHANICAL ENGINEERS

SCALE: 1/4" = 1'-0" DRAWN: JH DATE: JANES, 1963 JOB NO.: N-264

TITLE: ELEVATIONS & SECTIONS DWG. NO.: AG