


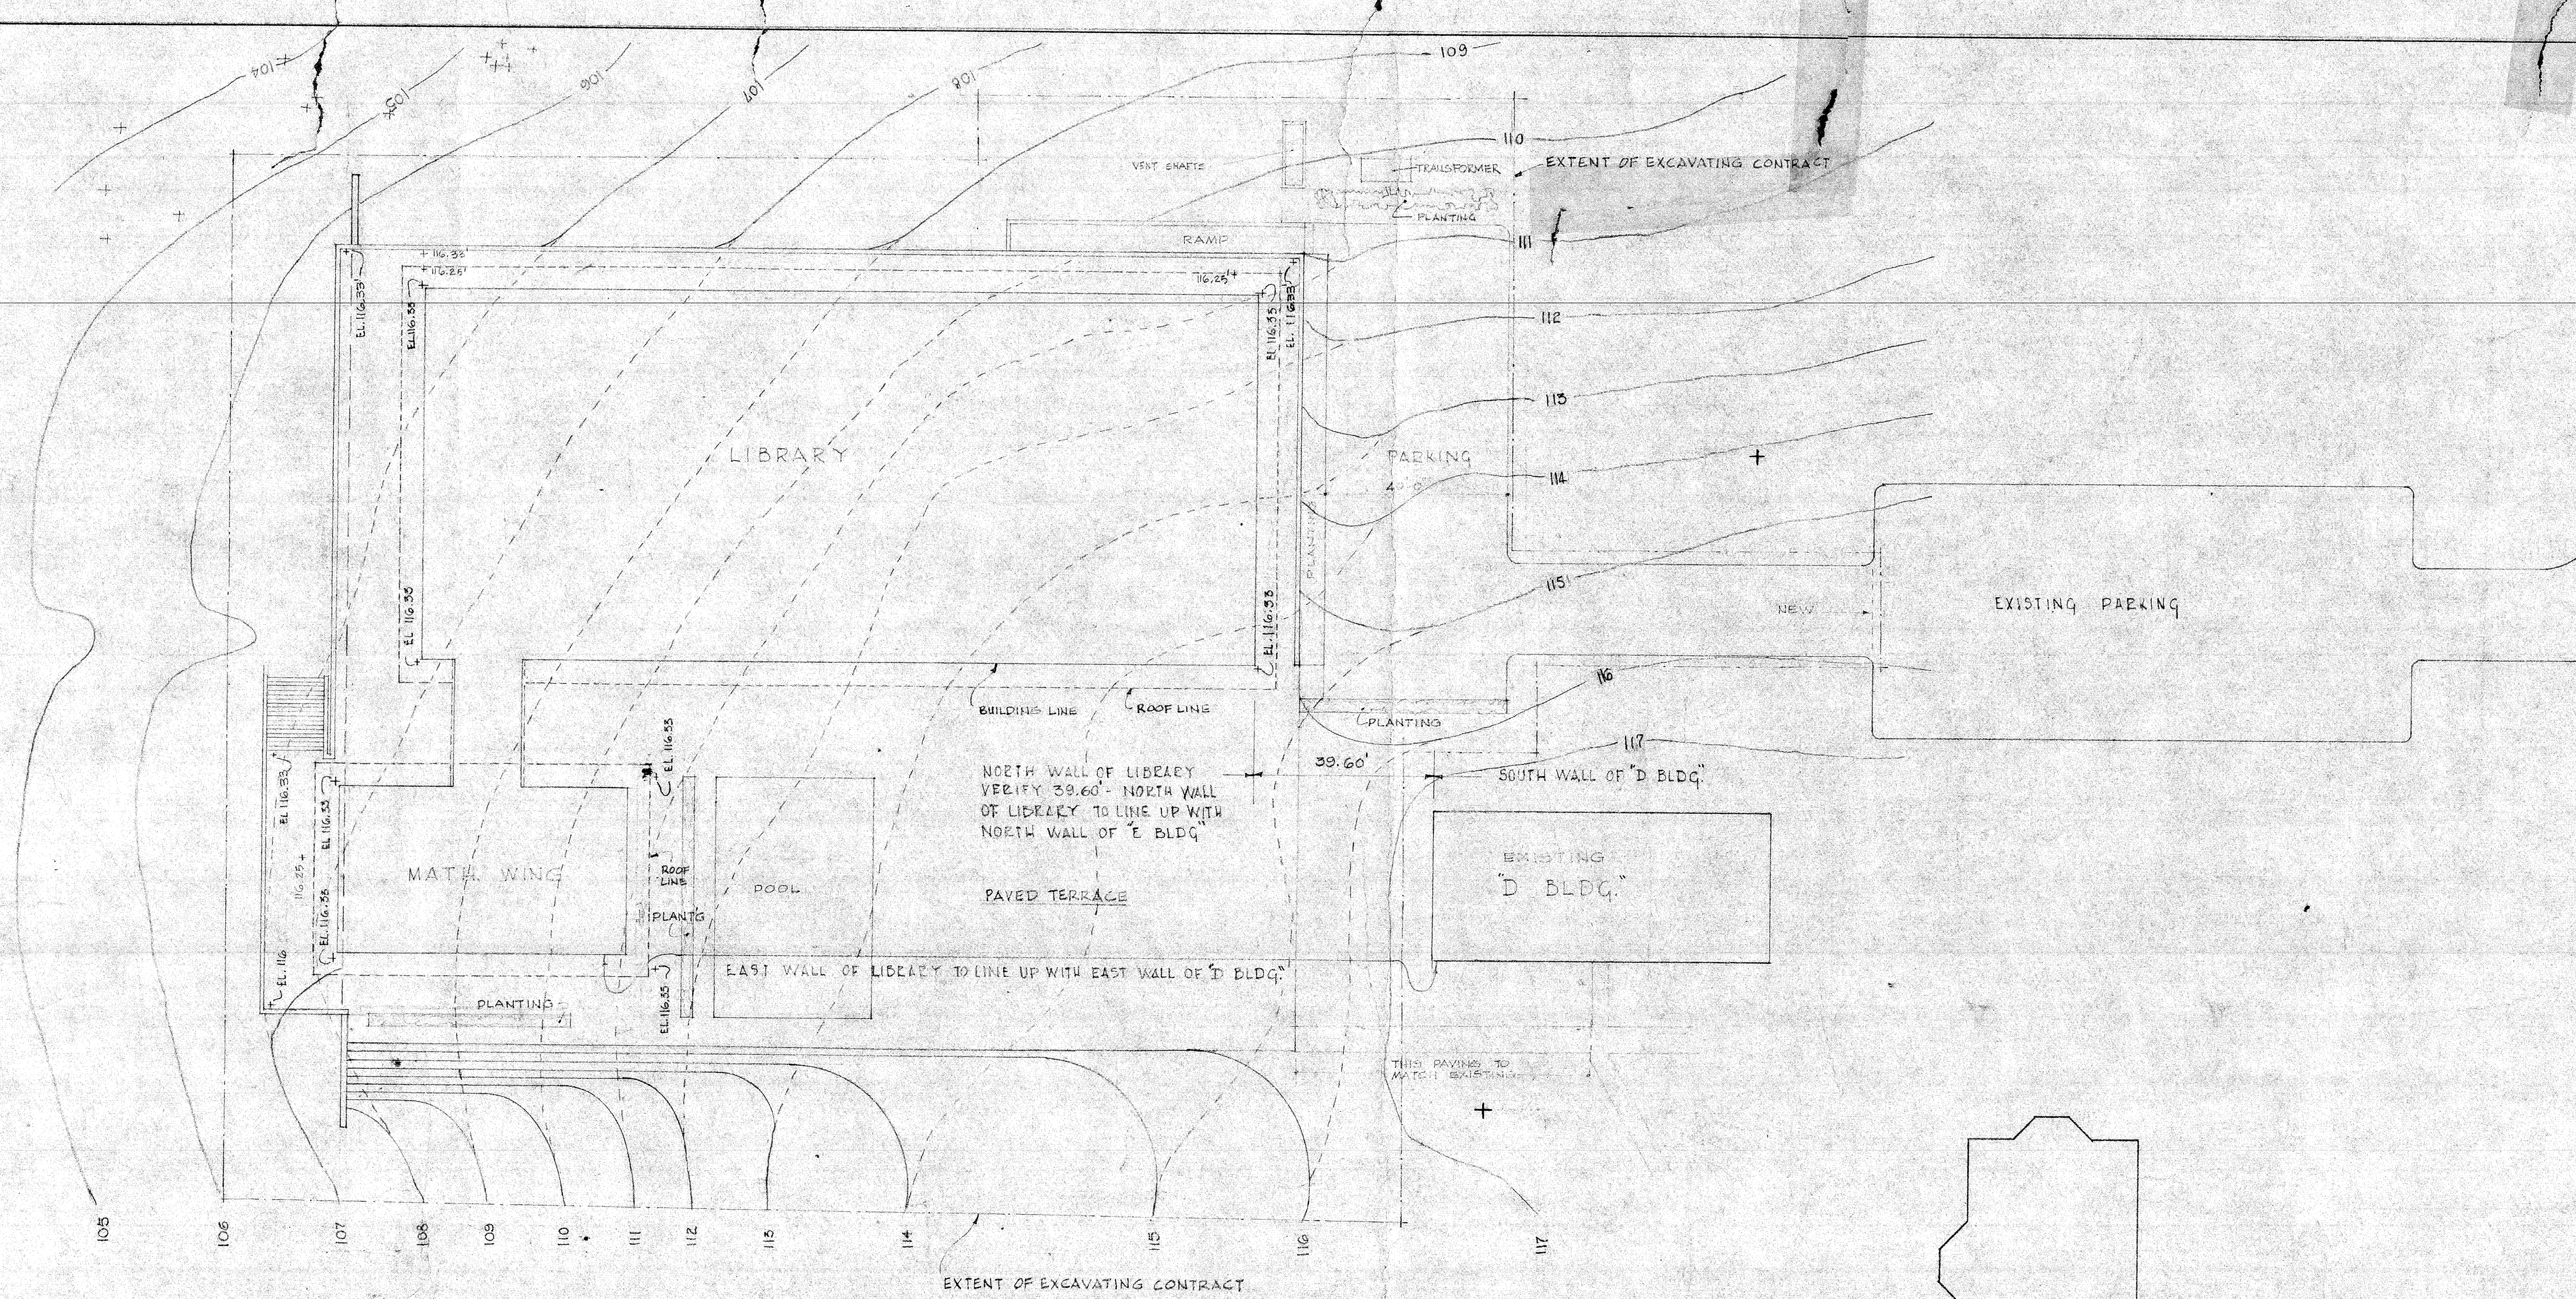

INDICATIONS	
—	CONTOURS TO REMAIN
- - -	CONTOURS REMOVED
- - - - -	EXTENT OF EXCAVATING CONTRACT
+	EXISTING TREES TO REMAIN

2	8-8-65	DELETE STONE WALLS AT MATH. WING + EAST SIDE OF PARKING. ADDED PLANTING BEDS
1	7-23-65	GENERAL REVISIONS
REV	DATE	DESCRIPTION

**LIBRARY
INSTITUTE FOR
ADVANCED STUDY**

PRINCETON NEW JERSEY

**HARRISON & ABRAMOVITZ
ARCHITECTS**

630 FIFTH AVE. NEW YORK 20, N.Y.

PAUL WEIDLINGER — NEW YORK, N.Y.
STRUCTURAL ENGINEERS

MEYER, STRONG & JONES — NEW YORK, N.Y.
MECHANICAL ENGINEERS

SCALE 1" = 20'-0"	DRAWN	DATE JUNE 9, 1965	JOB NO. N-264
TITLE SITE PLAN	DWG. NO. A1		