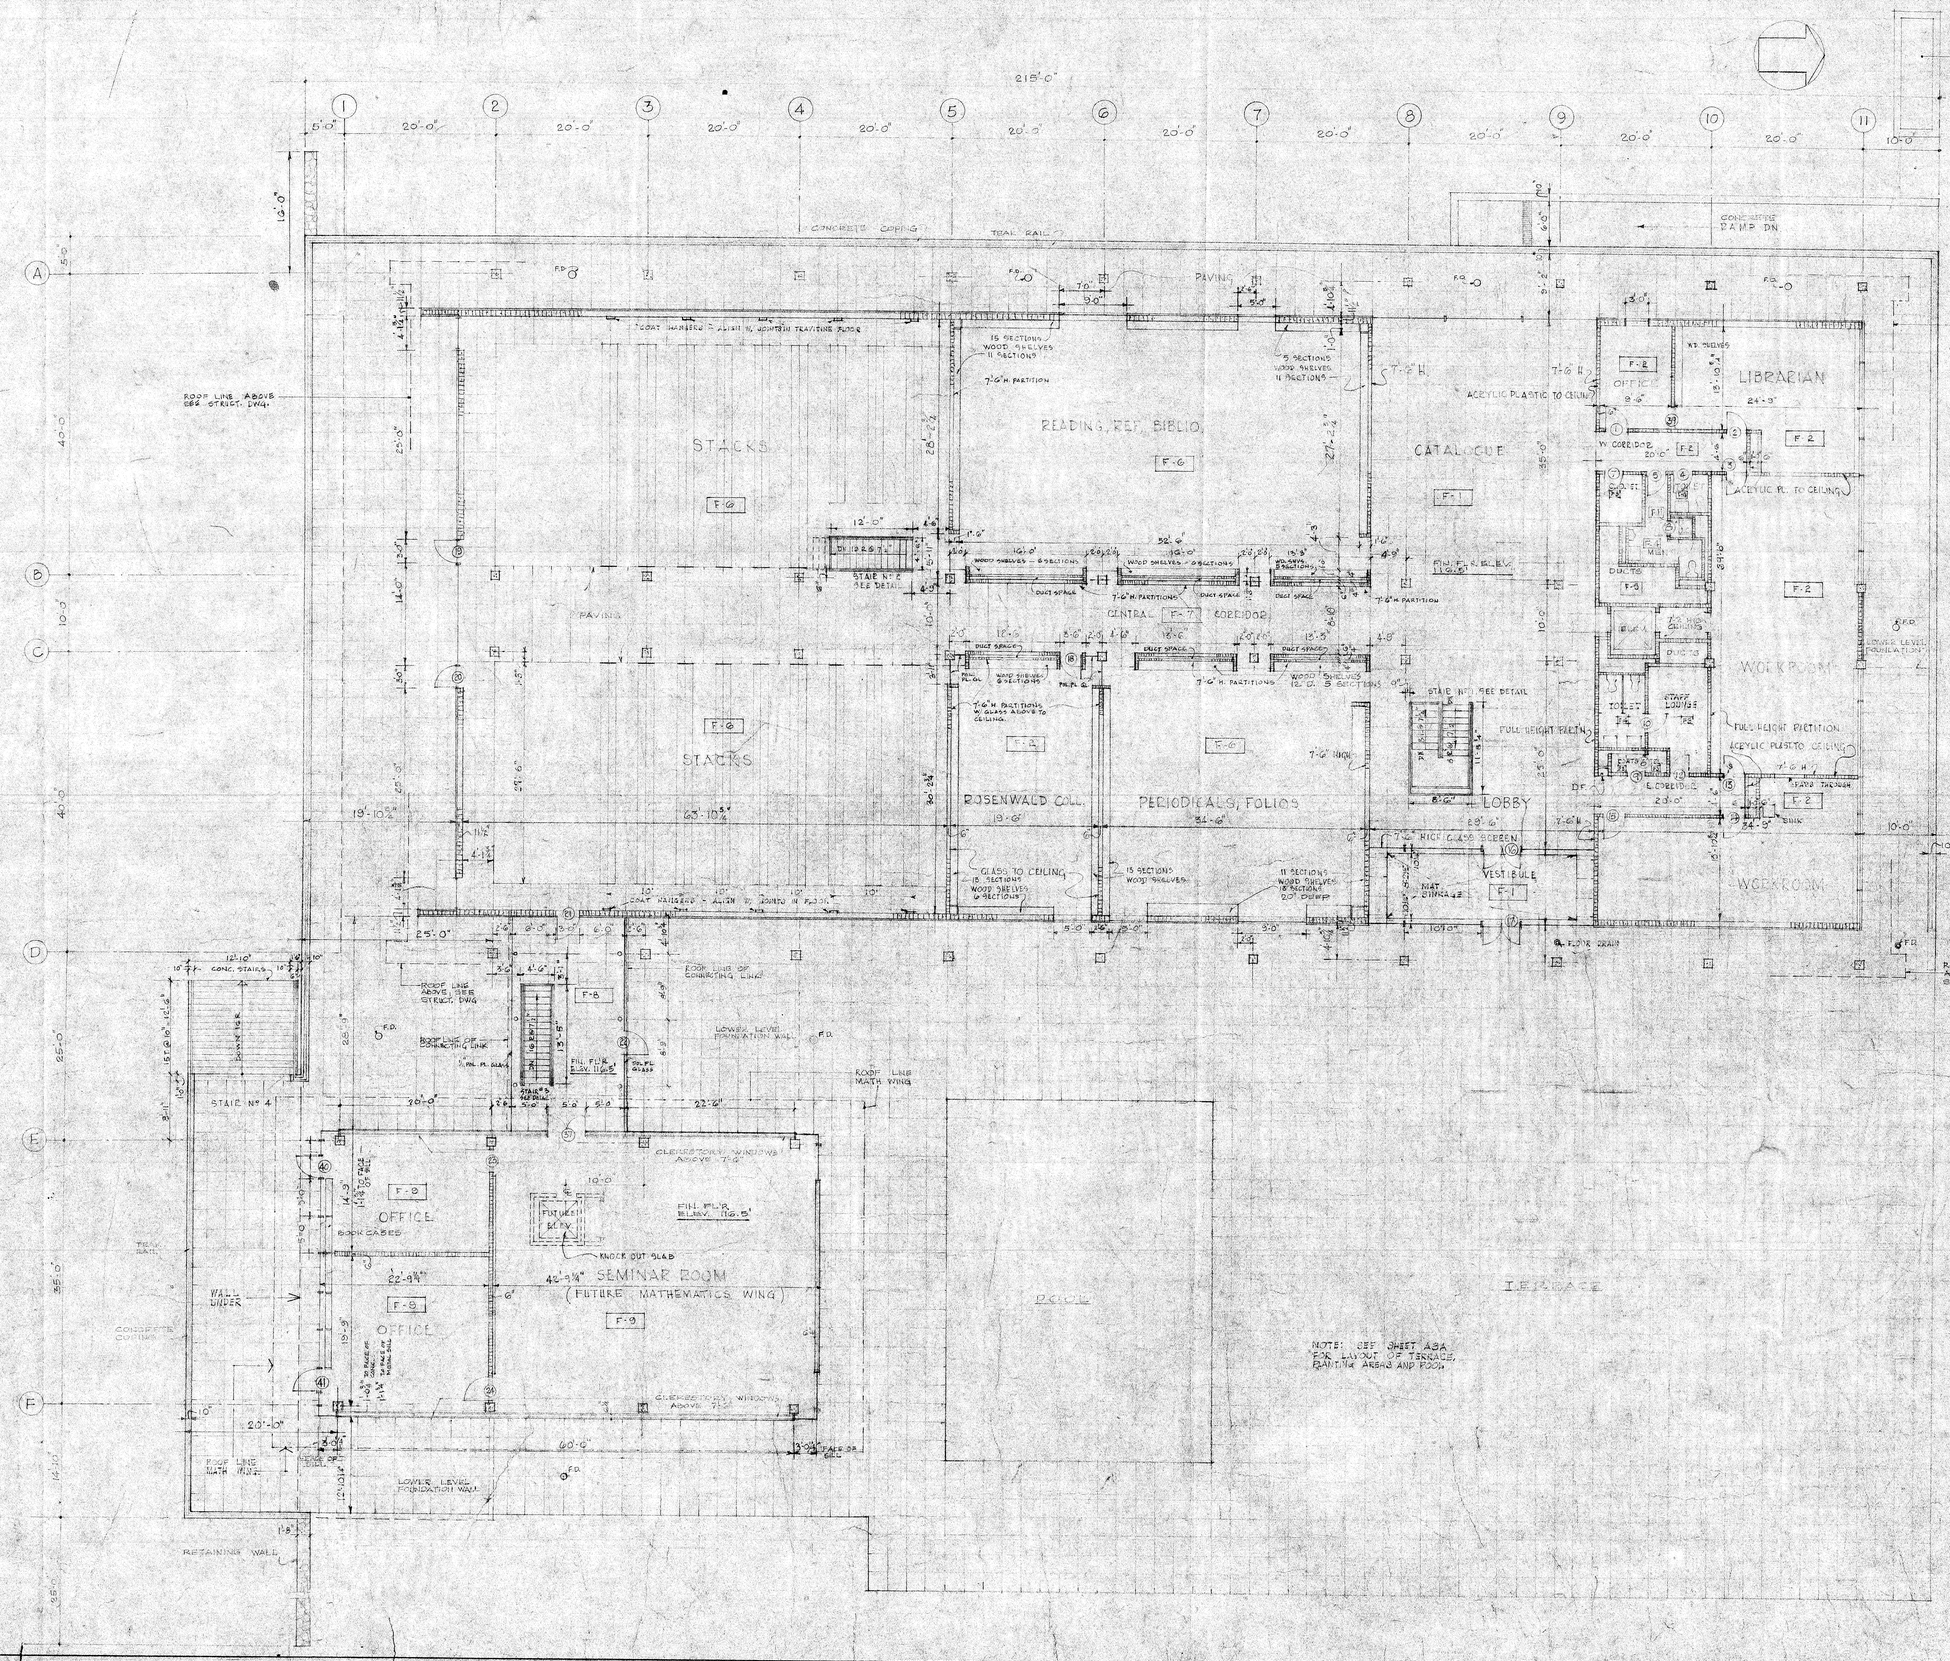

REV.	DATE	DESCRIPTION
6	6.25.64	REVISED CORE PLAN - MAIN FLOOR DELETE DOOR #11 MOVED DOORS #6, 8, 13, 14 ADD SINK & EAST WORK ROOM ADD FAN THROUGH WINDOW BETWEEN FIRST FLOOR WORK ROOMS ADD COAT HANGERS IN STACKS REVISED TRAVERTINE LAYOUT IN STACKS AND ADJACENT ROOMS TO CENTRAL CORRIDOR REVISED DURATION OF STACKS REVISED TERRACE PLAN - SEE SHT. A8A ADD F.D.N. PRAYING COLUMNS NEAR ENTRANCES
5	4.10.64	DELETED DOOR #36 ADD DOORS 40 & 41, WINDOW IN OFFICE
4	3.19.64	REVISED SHELVING IN PERIODICALS E. & N. WALLS TO 7'-0" H., ADD SHELVES W. WALL
3	3.25.64	NEW DOOR #39 TO LIBRARIAN'S OFFICE DELETES PARTITION BETWEEN WORKROOM & OFFICE - NEW COLUMN LINE
2	8.8.63	REVISED WINDOWS & EXT. WALLS, REDUCED NUMBER OF BOOKCASES IN MATH. WING ADDED PLANTING BEDS
1	7.23.63	DELETED 6 PINS WALLS AT MATH. WING
		GENERAL REVISIONS

LIBRARY
INSTITUTE FOR ADVANCED STUDY

PRINCETON NEW JERSEY

HARRISON & ABRAMOVITZ
ARCHITECTS
630 FIFTH AVE. NEW YORK 20, N.Y.

PAUL WEIDLINGER — NEW YORK, N.Y.
STRUCTURAL ENGINEERS

MEYER, STRONG & JONES — NEW YORK, N.Y.
MECHANICAL ENGINEERS

SCALE	DRAWN	DATE	JOB NO.
1/8"=1'-0"		JUNE 3, 1963	N-264

TITLE: MAIN FLOOR PLAN — DWG. NO. A8