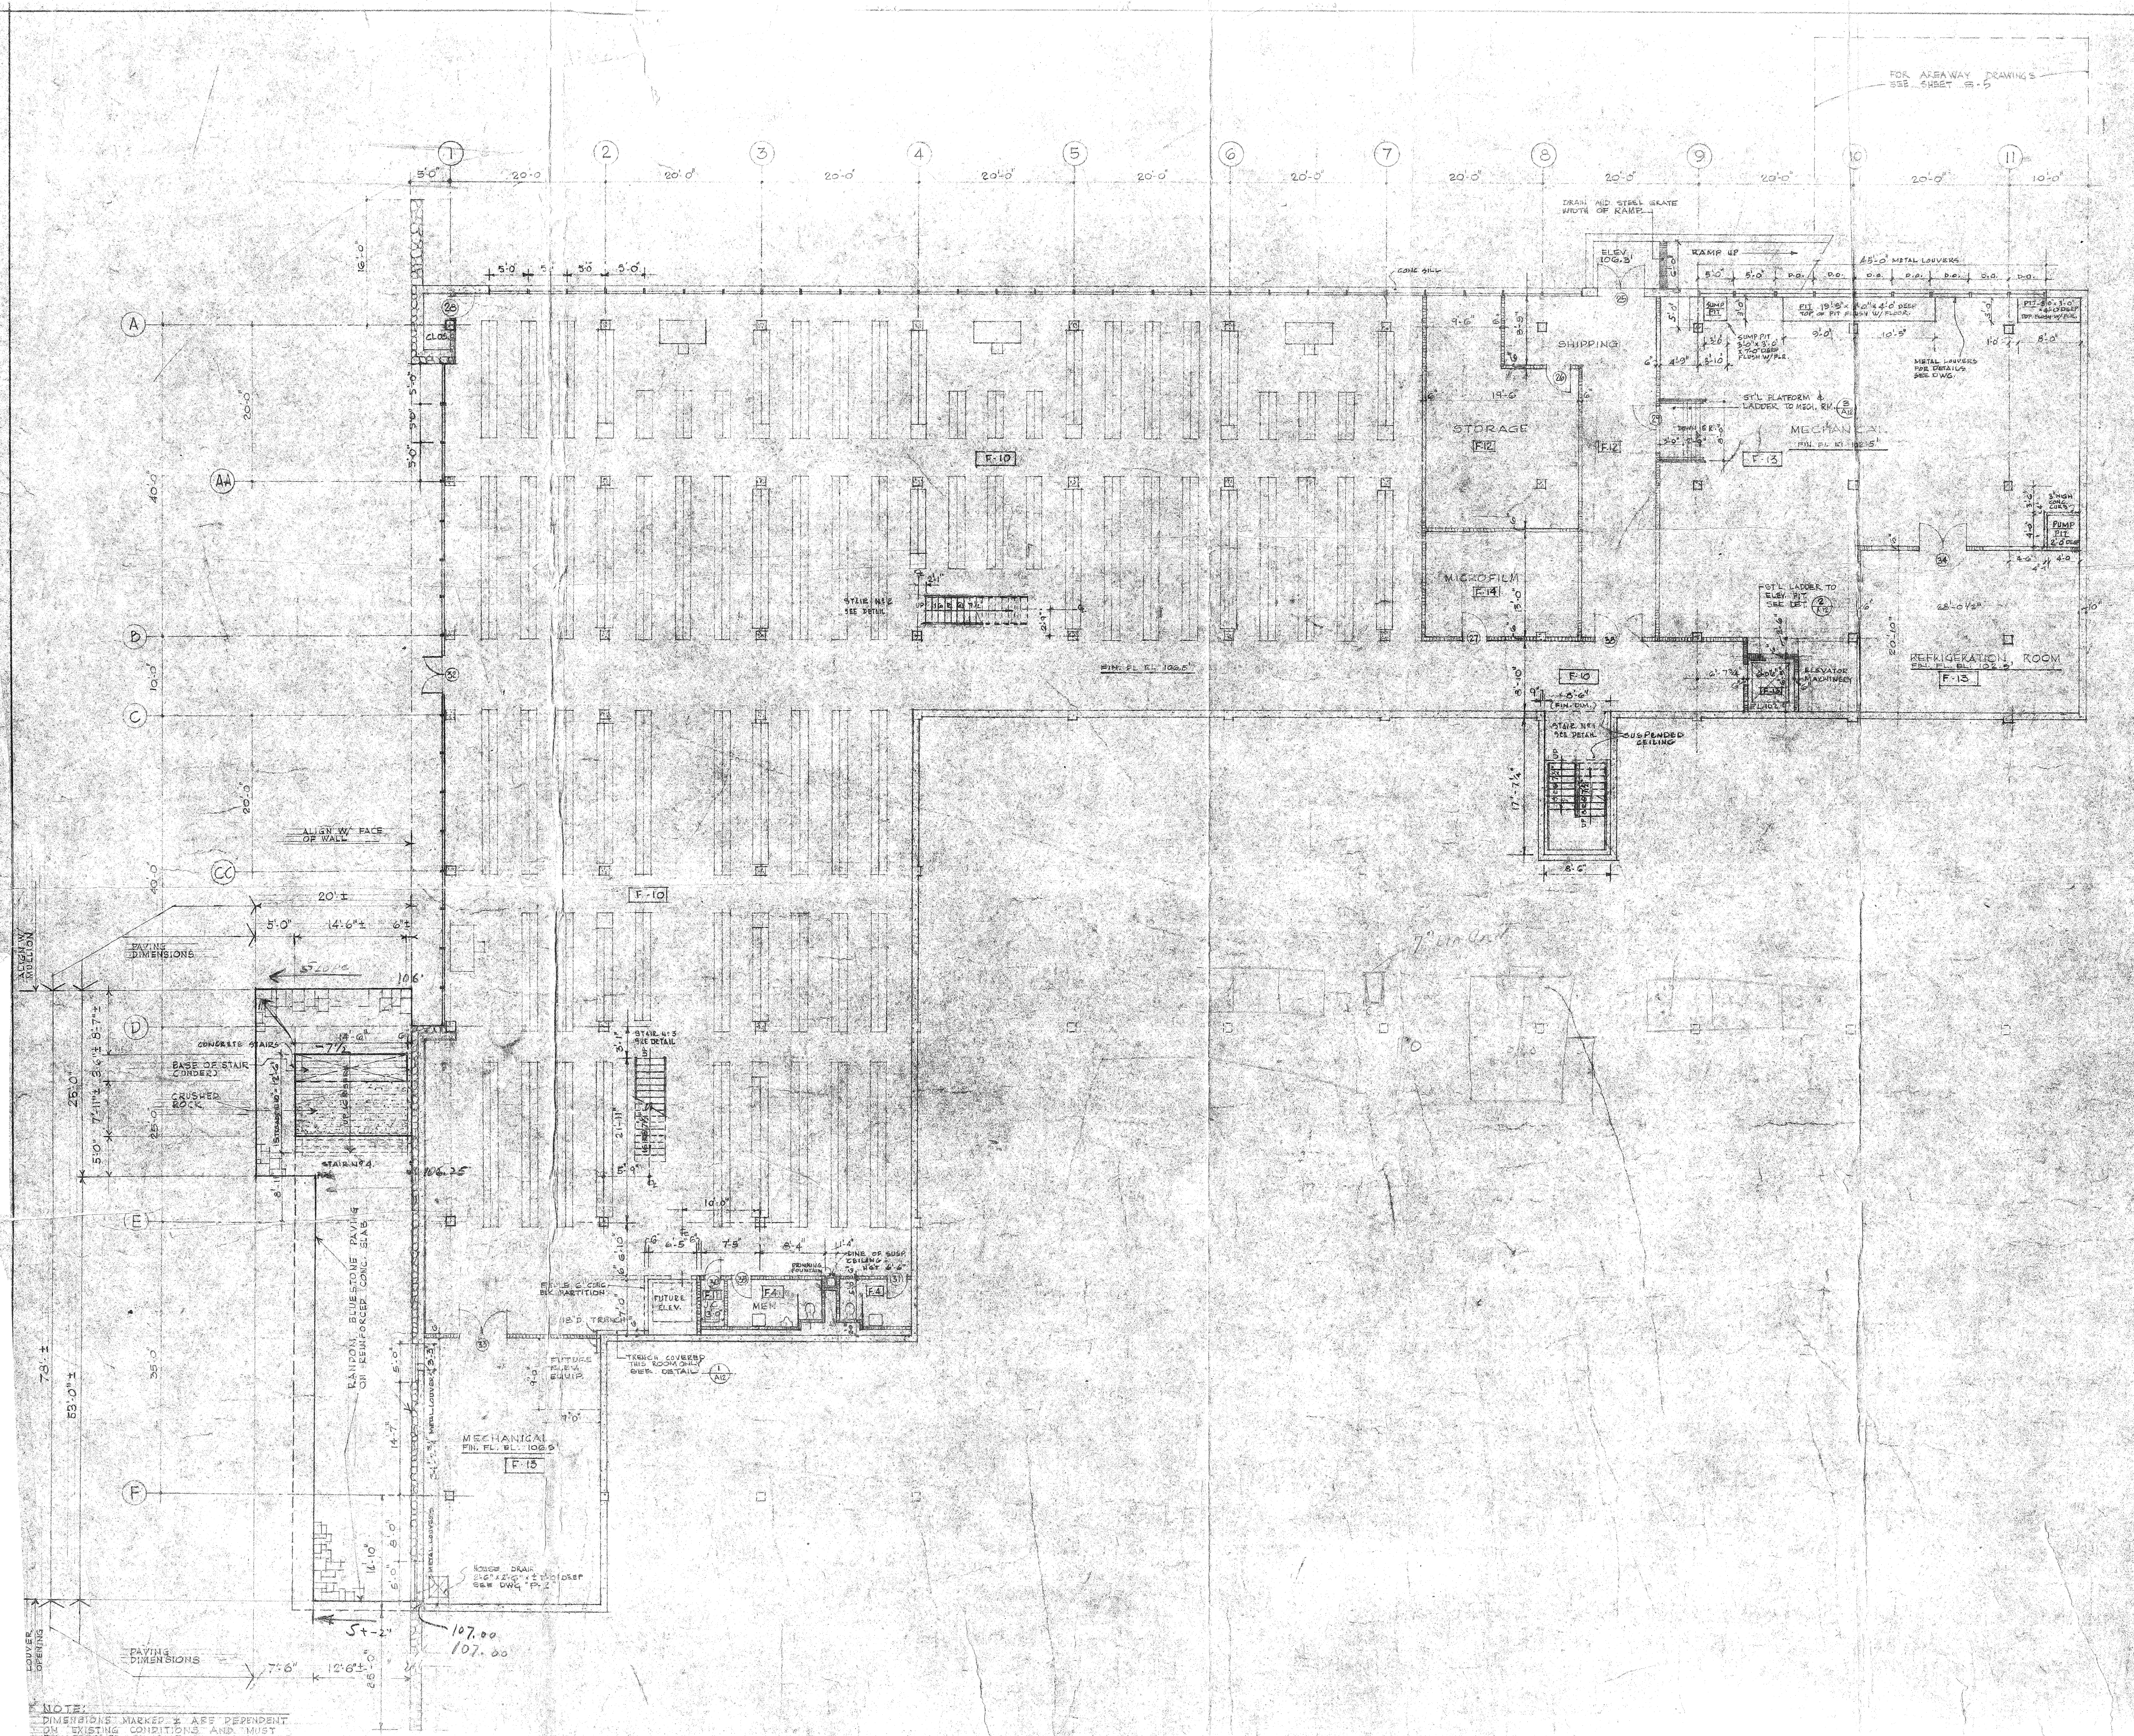

REV	DATE	DESCRIPTION
5	10-26-64	ADDED - BLUESTONE PAVING UNDER STAIR NO 4 AND PLAZA OVERHANG
4	11-26-63	ADDED DOOR 38 TO SHIPPING RELOCATED DOOR 28 TO CLOSET AT A-1
3	8-23-63	ADDED LOUVERS @ COL. A-1 REVISED LOUVER SIZE - & MECH. ROOM
2	7-31-63	FUTURE ELEV. PARTITION REMOVED.
1	7-23-63	EXTEND METAL LOUVERS 5'-0" BEYOND COL. (11) NEW REFRIG. RM. & DOOR (34)

LIBRARY
INSTITUTE FOR ADVANCED STUDY

PRINCETON NEW JERSEY

HARRISON & ABRAMOVITZ
ARCHITECTS
630 FIFTH AVE. NEW YORK 20 N.Y.

PAUL WEIDLINGER — NEW YORK, N.Y.
STRUCTURAL ENGINEERS

MEYER, STRONG & JONES — NEW YORK, N.Y.
MECHANICAL ENGINEERS

SCALE	DRAWN	DATE	JOB NO.
1/8" = 1'-0"		JUNE 3, 1963	N-254

TITLE: LOWER LEVEL PLAN

DWG. NO.